

Visitors sides
bleachers

MT. DIABLO UNIFIED SCHOOL DISTRICT

VOLUNTEER WORK/PROJECT REQUEST

The purpose of this process is to support "true" volunteerism. It is to be used for one time site improvement projects using only non-paid volunteers. Please complete and return this request to the Director of Maintenance, Operations and Facilities at least **30 DAYS PRIOR** to the starting date of the planned activity.

1. School/Site College Park Highschool
2. Project Sponsor/Organizer Sports Leadership / Keck
3. Name of volunteer qualified in the scope of the work _____
4. Please attach a brief narrative of the proposed project. Include specific room/area and general scope of work. Attach plan or diagram of affected area. Note: Approval is limited to the dates and scope of work submitted. Any specific modifications or amendments to the original project or project start/completion dates must be submitted on a separate volunteer request and approved by the Director of Maintenance, Operations and Facilities prior to the start or continuance of the original project by the applicant. Such changes are subject to a 30 day reapplication period.
5. Attach verification that all appropriate and/or all potentially affected community groups, neighbors, businesses, governmental agencies have been contacted and any necessary permits, applications, authorizations secured. Note: Maintenance and Operations is not responsible for securing necessary permits and/or authorizations. Project applicants are solely responsible for securing all approvals and permissions, both formal and informal.
6. Dates project will be performed: Start Date TBD/approval Finish Date TBD
7. How will project be funded? (Note: All labor must be donated/volunteered.) _____
all donated / volunteer
8. Who will be responsible for site security? volunteer / AD

I request approval to perform this project. Note: Approval limited to dates and scope of work submitted in this application. Work is not to start until project approval is obtained from M&O.

Signature _____
(Sponsor/organizer)

Date: 9-5-2018

I recommend approval of this project.

Signature _____
(Site Administrator)

Date: 9.11.18

(For Office Use Only)

Decision of the Director of Maintenance and Operations:

☐ Approved

☐ Disapproved

Signature _____

Date: _____

Decision of the Director of Technology /Information (if required):

☐ Approved

☐ Disapproved

Signature _____

Date: _____

Reason for disapproval _____

White – Maintenance & Operations
Canary – Applicant
Pink – School/Site



737 Southpoint Blvd Petaluma CA 94954 Licence#823878

College Park High School
201 Viking Dr., Pleasant Hill, CA 94523
QUOTATION/SCOPE LETTER: Outdoor Bleachers

GENERAL EXCLUSIONS

Grading, surveying and layout.

Stamped engineering calculations. Available for an additional cost.

Permits and payment/performance bonds. We are bondable upon request at additional cost.

ADDITIONAL CONDITIONS

We are not financially responsible for damage to concealed items (e.g. underground utility lines). Additional charges will apply if our equipment is damaged due to concealed items.

Our proposal assumes that all required excavation can be performed without encountering granite, boulders or basalt, which dramatically increase excavation time and expense. If any of the above-mentioned (or similar) materials are encountered, additional labor and/or equipment rental charges will apply.

All outdoor athletic equipment items are to be installed per manufacturers written recommended procedures, including manufacturer's recommended footing size.

Our proposal assumes that the installation of all outdoor equipment and furnishings will be performed in one continuous mobilization. If multiple mobilizations are required, additional labor and/or equipment rental charges may apply.

General contractor/owner to provide onsite dumpster for onsite disposal of excavation spoils, packaging materials, etc.

We do not collect district tax for customers outside of Sonoma County, CA. If this project is in a location that imposes district tax in addition to the standard California rate of 7.25%, you are responsible for reporting this district portion as "use tax" on your sales tax return.

Regards

First Service
Lic#823878
DIR#1000010190
Ryan Breakstone
Dan Goldblatt
737 Southpoint Blvd
Petaluma CA 94954
Office: 707-781-1960
Fax: 707-781-1970



737 Southpoint Blvd Petaluma CA 94954 Licence#823878

College Park High School
201 Viking Dr., Pleasant Hill, CA 94523
QUOTATION/SCOPE LETTER: Outdoor Bleachers

Date: May 9, 2018
Project: College Park High School 201 Viking Dr., Pleasant Hill, CA 94523
Bidding To: Jim Keck
Proposal #: 18001
Sections Bid: Outdoor Bleacher by National Recreation Systems

BUDGET ONLY

Section Outdoor Bleacher

\$46,900.00 Furnished with Tax
\$18,700.00 Installed
\$65,600.00 Total

<u>QTY</u>	<u>MODEL</u>	<u>DESCRIPTION</u>
1	E-0573.5AH	5 row x 73'-6" elevated bleacher Net seating capacity 183 + 5 ADA seats

FEATURES

- Aluminum angle understructure
- 2 x 10 anodized aluminum seat plank
- Double 2 x 10 mill finish aluminum foot plank
- 1 x 6 riser rows 1 - 4 and (2) 1 x 6 top row risers
- 63 inch clear front walkway, 36 inch elevation
- 1 set of entry stairs
- (3) 54 inch wide vertical aisles with mid aisle handrails
- Chainlink guardrail system
- 1 ADA accessibility **Straight** ramp + 5 ADA seats
- Concrete wedge anchors


EXCLUSIONS

& CONDITIONS: A detailed listing of exclusions and conditions is attached, and is to be considered an integral component of this proposal.

NOTES:

An itemized equipment listing is attached, and is to be considered an integral component of this proposal.

Prices quoted are based on furnishing the materials as described herein, in accordance with the manufacturer's published standard construction specifications (unless otherwise noted) and specifically exclude furnishing products by any other manufacturer or to any other specification. Prices quoted are valid for sixty (60) days after bid date, and are based on delivery and installation of all materials not later than December 31, 2018.

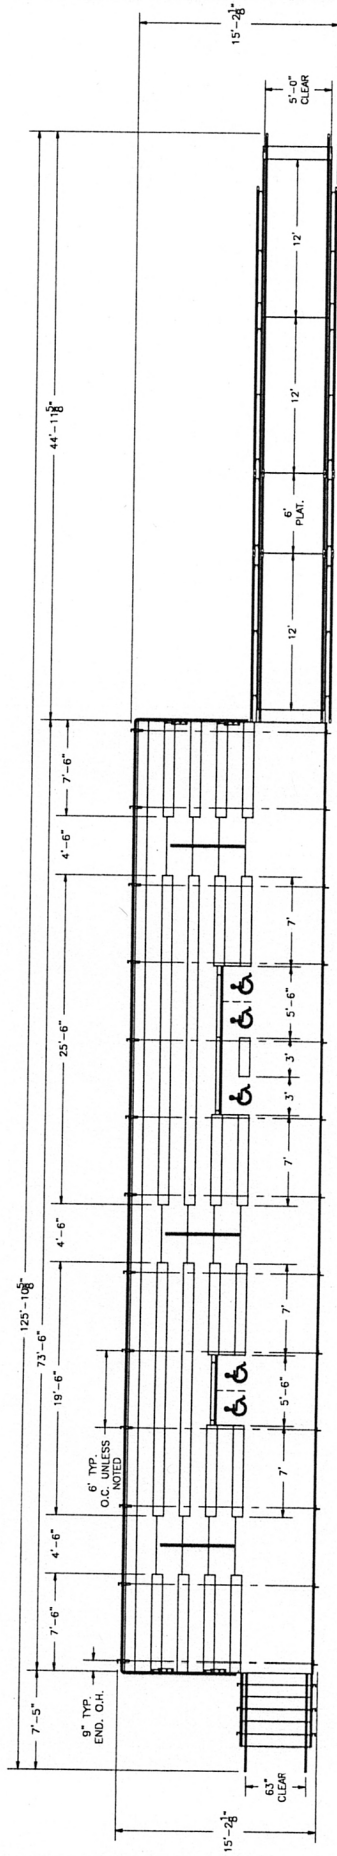

SECTION LENGTH	GROSS SEATS	ACTUAL SEATS	NO. OF SEATS	ROWS	OF SEATS	NET SEATS
73.5	49.00	49.00	1	49		
7.5	5.00	5.00	4	20		
19.5	13.00	13.00	2	26		
7	4.67	4.00	2	8		
7	4.67	4.00	2	8		
25.5	17.00	17.00	2	34		
7	4.67	4.00	2	8		
3	2.00	2.00	1	2		
7	4.67	4.00	2	8		
7.5	5.00	5.00	4	20		
NET SEATS						183
WHEELCHAIR SPACES						5
TOTAL NET SEATING CAPACITY						188
(BASED ON 18" PER SEAT)						

National Recreation Systems, Inc.

P.O. BOX 11487 FORT WAYNE, IN 46858-1487

SCALE: N.T.S. APPROVED BY: DRAWN BY: DM

DATE: 4/9/15

TITLE: 36" ELEV" 5 ROW x 73'-6" BLEACHER SEATING PLAN

CUSTOMER: DRAWING NUMBER: 36050730605LSBO

This drawing and all information contained herein is the property of NATIONAL RECREATION SYSTEMS, INC. and is not to be reproduced without express written permission of this manufacturer. We assume no responsibility for unauthorized use of this drawing. National Recreation Systems, Inc. is not responsible for local permits and occupancy requirements.

We would like to add new bleachers on the visitors side. Because its more efficient for everybody. Since right now we are using the baseballs bleachers when people walk into the game the baseball bleachers doesnt look complete but if we get new bleacher we wont have to use the baseballs bleachers anymore and now when people walk into the game it will look good for CP and the baseball team. Another problem with the bleachers we have now the visitors cant see the players play because it is so low, but with the new bleacher we would be high enough to see them play. The reason we should go through with getting new bleachers is because we already have the asphalt under the bleachers so we wouldnt be having to add anything new. Usually visitors tends to come over to our side but since there is enough seating with the new bleachers no visitors will be on our side. This is why we think we should have new bleachers for the visitors side.

We have community interest and badly to complete this project. Just need approval.